GAC

1. The parking lot
3. fencing will be included in phase 1.

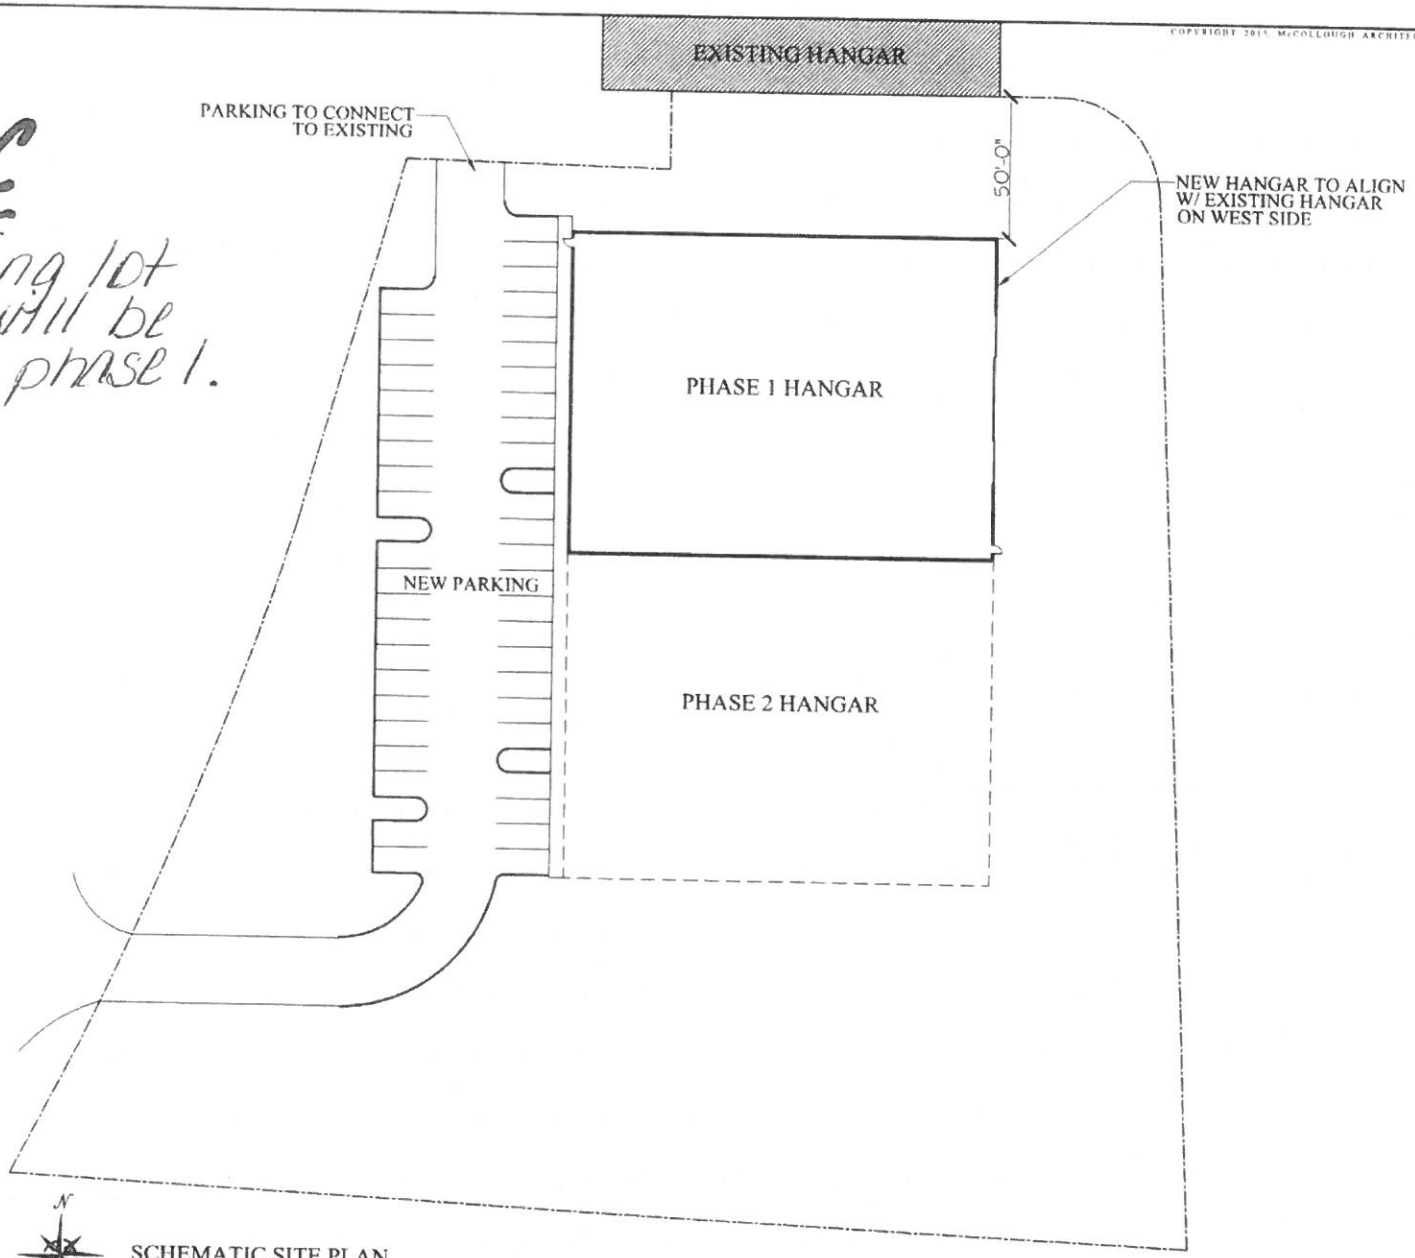

SCHEMATIC SITE PLAN
1"=20'-0"

COPYRIGHT 2015 McCOLLOUGH ARCHITECTURE, INC

McCollough Architecture, Inc

NOT FOR CONSTRUCTION

A NEW HANGAR

PB-14
GULF SHORES
ORANGE BEACH, ALABAMA

JOB NO.:	
DRAWN:	SBM
CHECKED:	
DATE:	06.17.2016
REVISION:	
SCALE:	1"=20'-0"
SHEET NO.:	A1.1
SCHEMATIC SITE PLAN	

COPYRIGHT 2015, McCOLLOUGH ARCHITECTURE, INC.

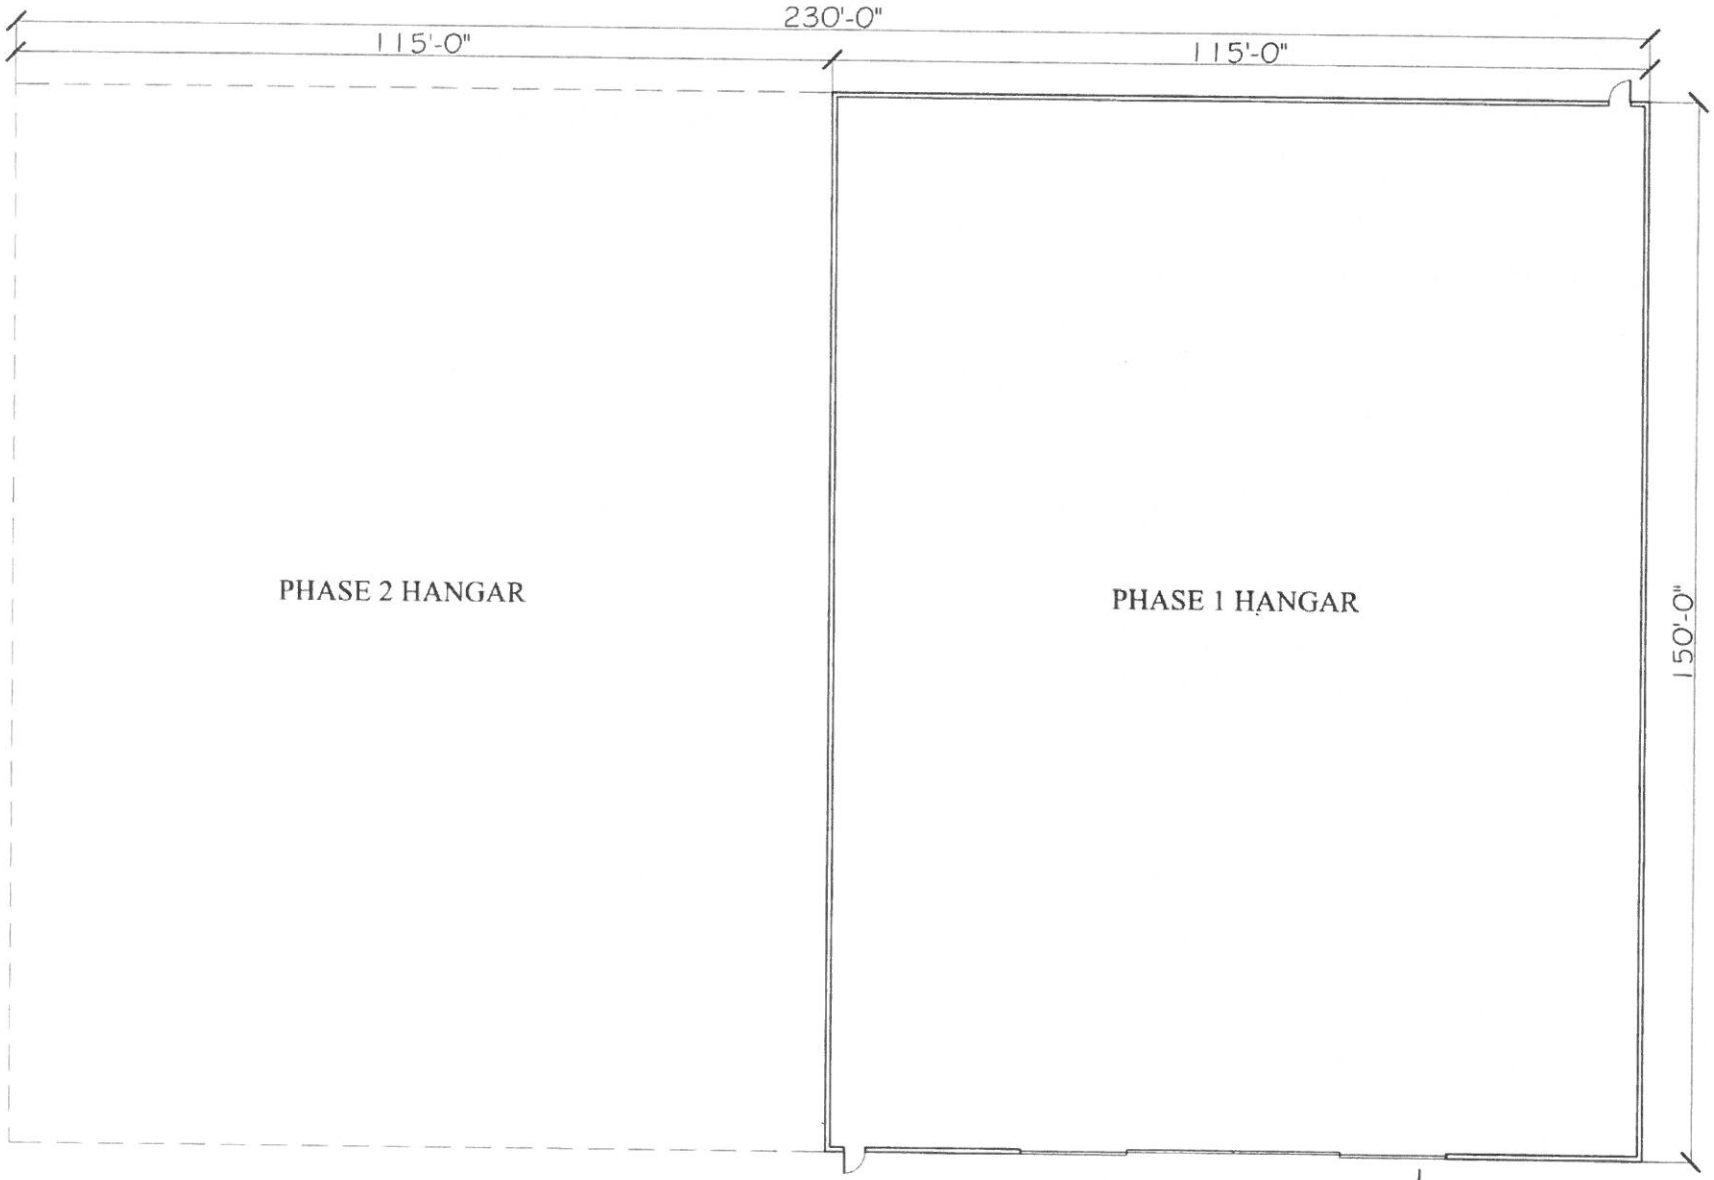

FLOOR PLAN
1/8"=1'-0"

N

McCOLLOUGH ARCHITECTURE, INC.
P.O. BOX 4310
GULF SHORES, ALABAMA
36547-4310
PHONE: 251-968-7722

NOT FOR CONSTRUCTION

A NEW HANGAR

PB-14

GULF SHORES
ORANGE BEACH, ALABAMA

JOB NO.:	
DRAWN:	SBM
CHECKED:	
DATE:	06.17.2016
REVISION:	
SCALE:	1/8" = 1'-0"
SHEET NO.:	A1.2

FLOOR PLAN

COPYRIGHT 2015, McCOLLOUGH ARCHITECTURE, INC.

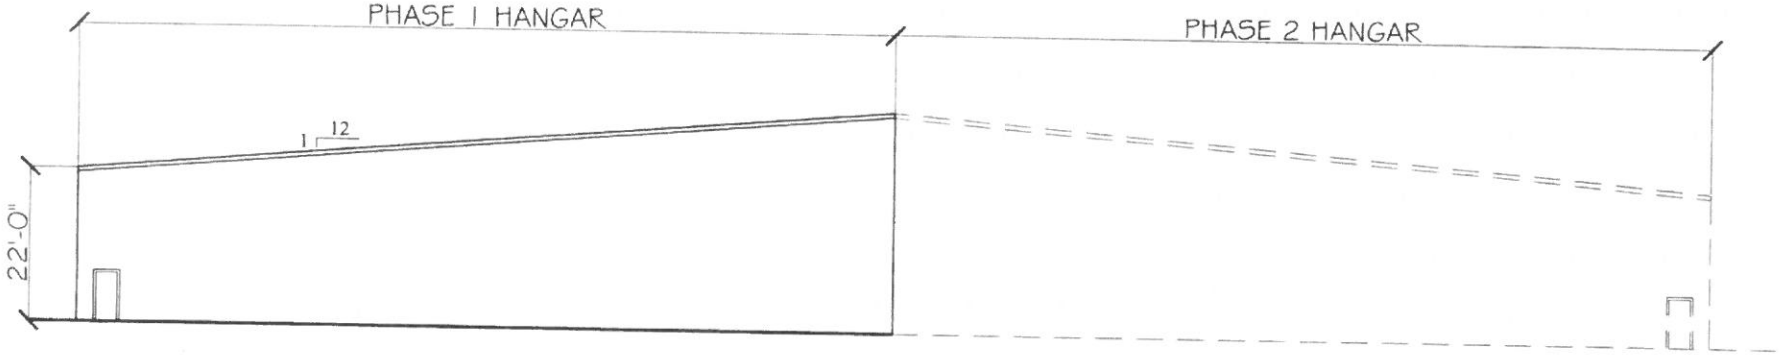

WEST ELEVATION
1/8"=1'-0"

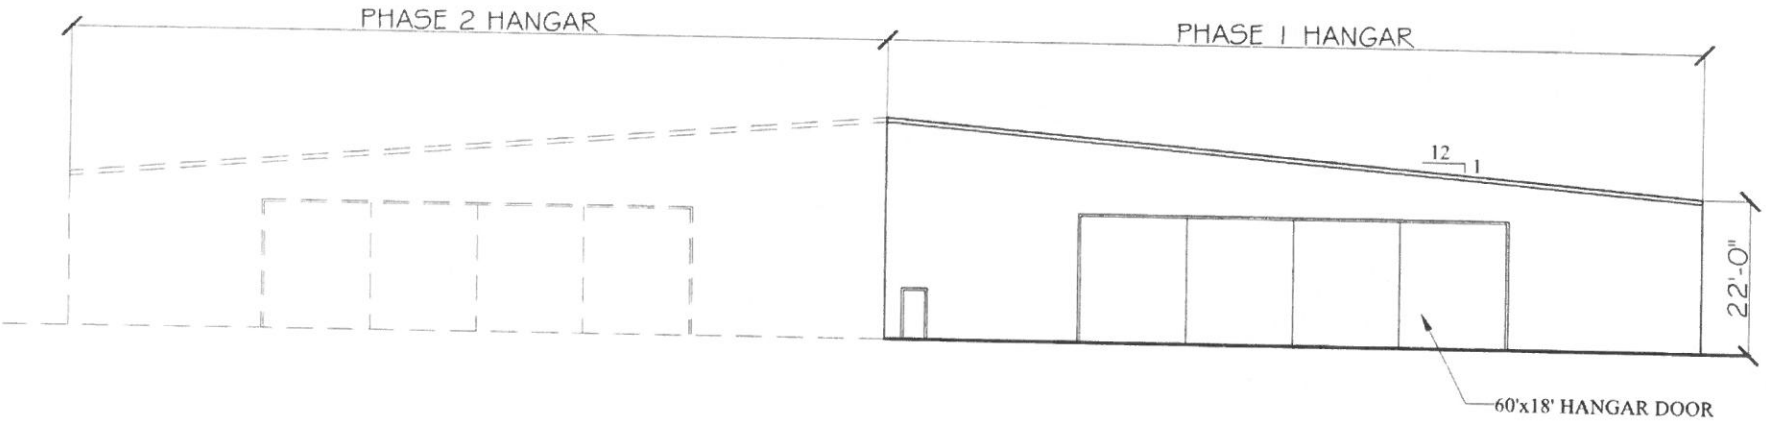

EAST ELEVATION
1/8"=1'-0"

McCollough Architecture, Inc.

NOT FOR CONSTRUCTION

A NEW HANGAR

PB-14
GULF SHORES
ORANGE BEACH, ALABAMA

JOB NO.:	
DRAWN:	SBM
CHECKED:	
DATE:	06.17.2016
REVISION:	
SCALE:	1/8" = 1'-0"
SHEET NO.:	A1.3
ELEVATIONS	