GRAPHIC SCALE

40 0 40

(IN FEET)
1 inch = 40 ft.

APRIL 30, 2013

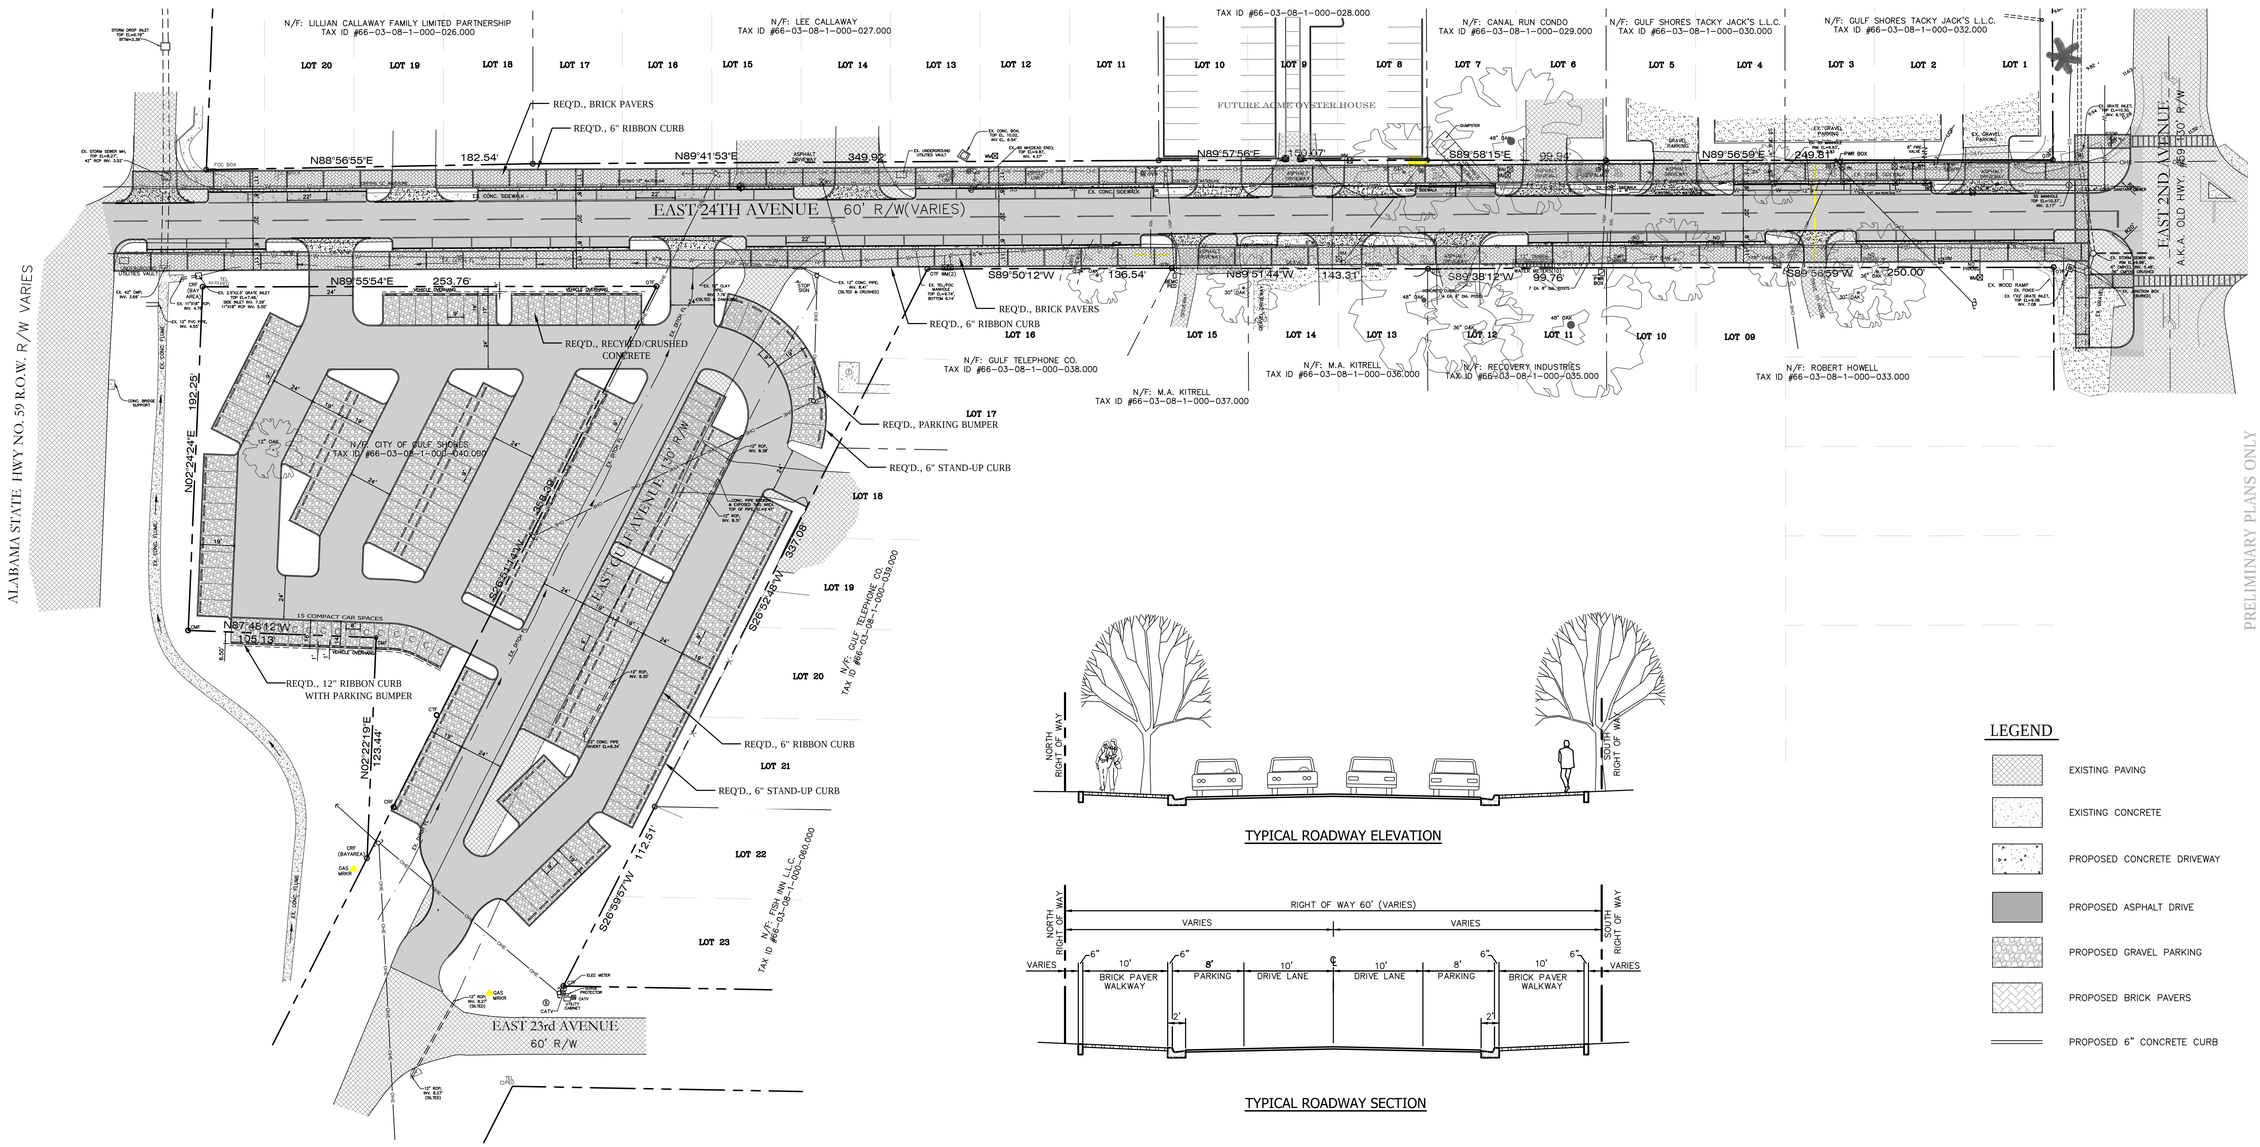

TYPICAL ROADWAY ELEVATION

TYPICAL ROADWAY SECTION

LEGEND

- EXISTING PAVING
- EXISTING CONCRETE
- PROPOSED CONCRETE DRIVEWAY
- PROPOSED ASPHALT DRIVE
- PROPOSED GRAVEL PARKING
- PROPOSED BRICK PAVERS
- PROPOSED 6" CONCRETE CURB

PRELIMINARY PLANS ONLY
NOT FOR CONSTRUCTION

JADE CONSULTING, LLC

Jinright & Associates Development Engineers
206 Greene Road North Fairhope, Alabama 36532
P.O. Box 1929 Fairhope, Alabama 36533
251.928.3443(tel) 251.928.3065(fax)
jadeengineers.com

NO.	REVISION	DATE	APPR.

GENERAL LAYOUT

WATERWAY VILLAGE DISTRICT IMPROVEMENTS
CITY OF GULF SHORES

JOB NO: GULFSHO/1262.20
SCALE: 1" = 40'
DATE: APRIL 2013
DRAFTER: JMW
SHEET: C3
General Layout