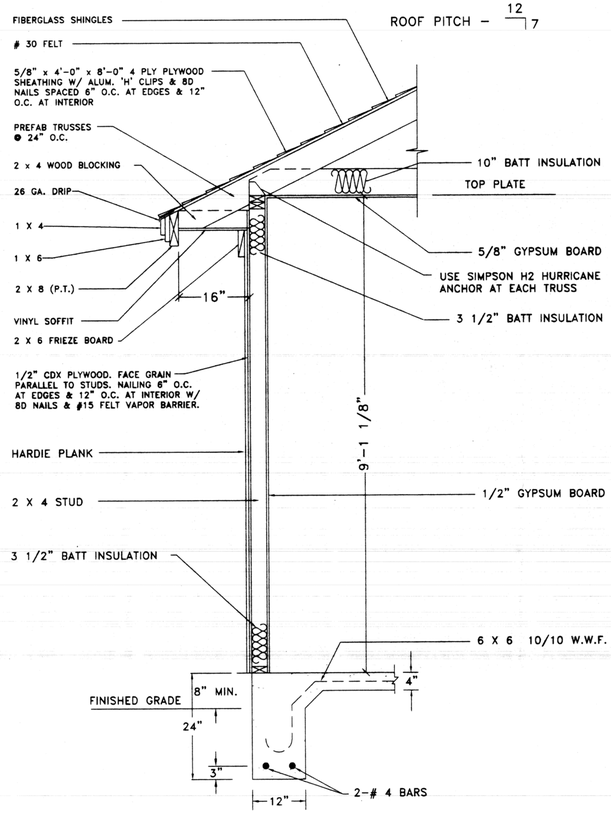

WALL SECTION

3/4" = 1'-0"

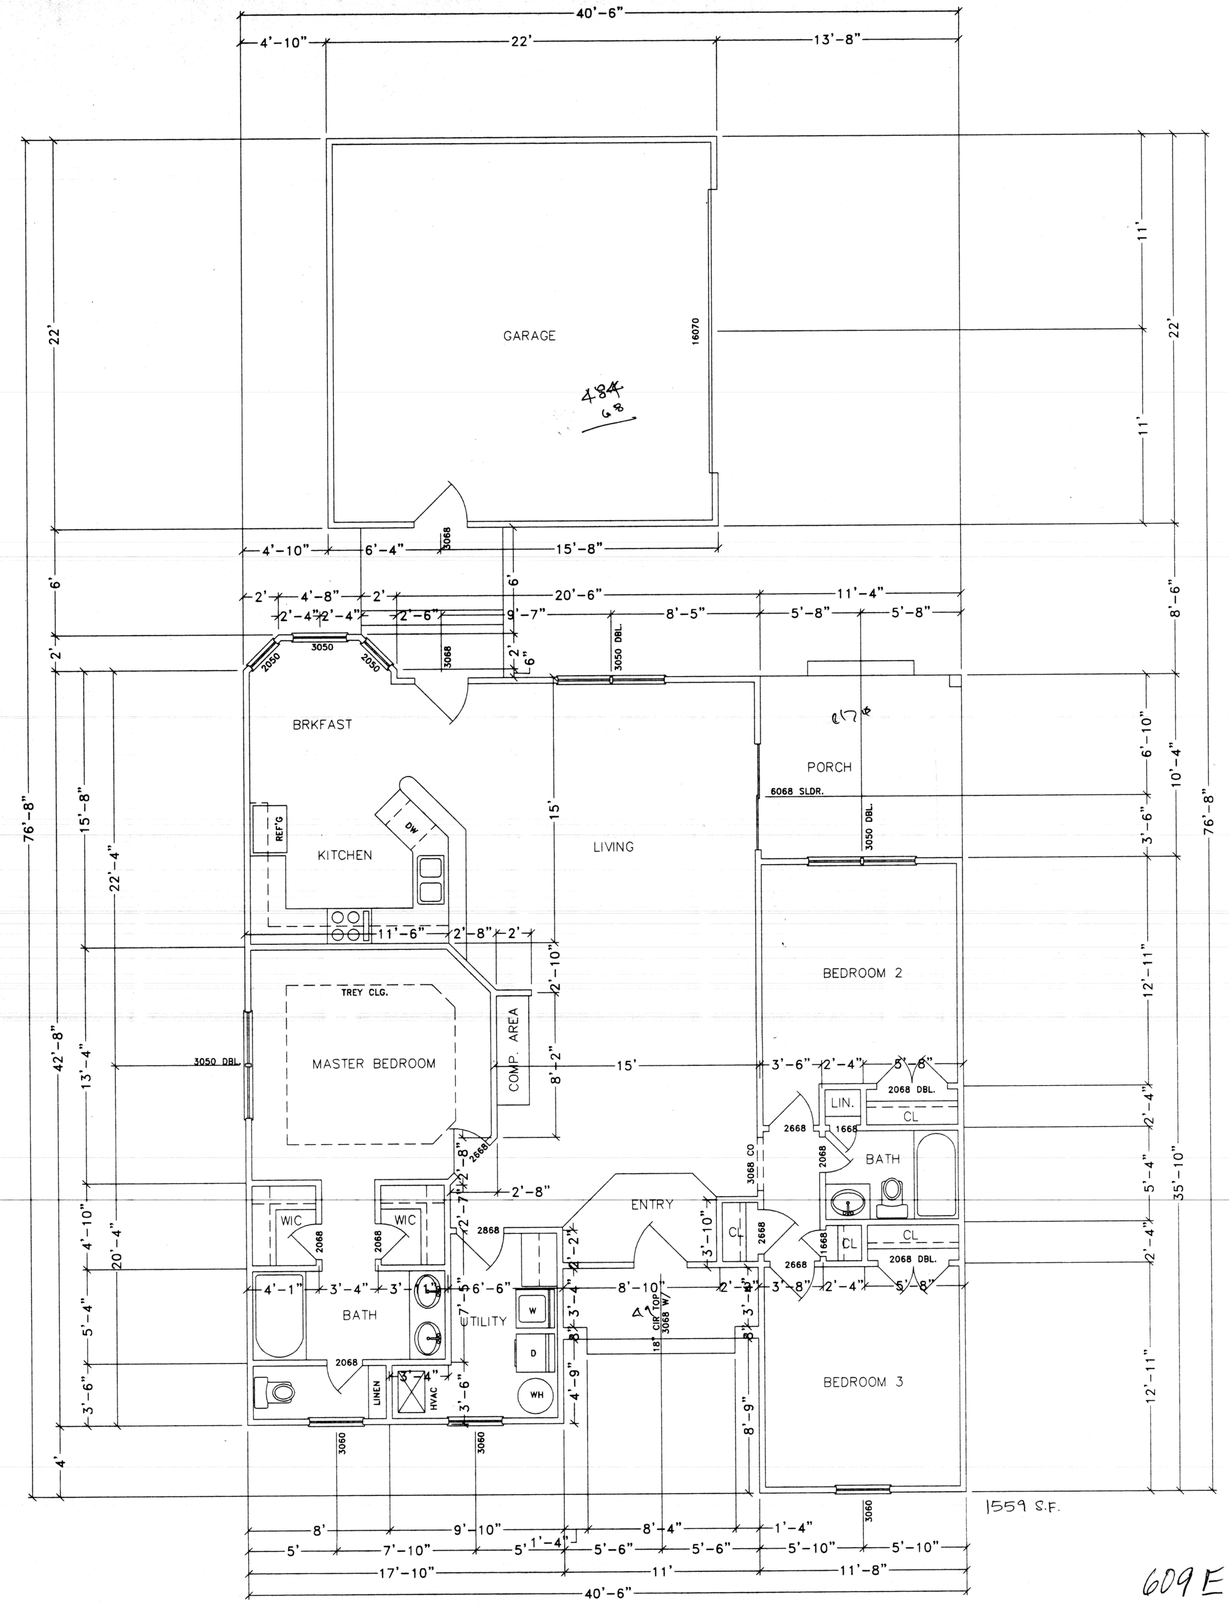

GULF COAST DESIGN
(251) 968-6767
GULF SHORES, ALABAMA

COOPER / ROLAND
GULF SHORES, ALABAMA

JOB NO.: 439

DATE: 06/15/04

SCALE: 1/4"=1'-0"

REVISION:

SHEET NO.: A3 OF A4