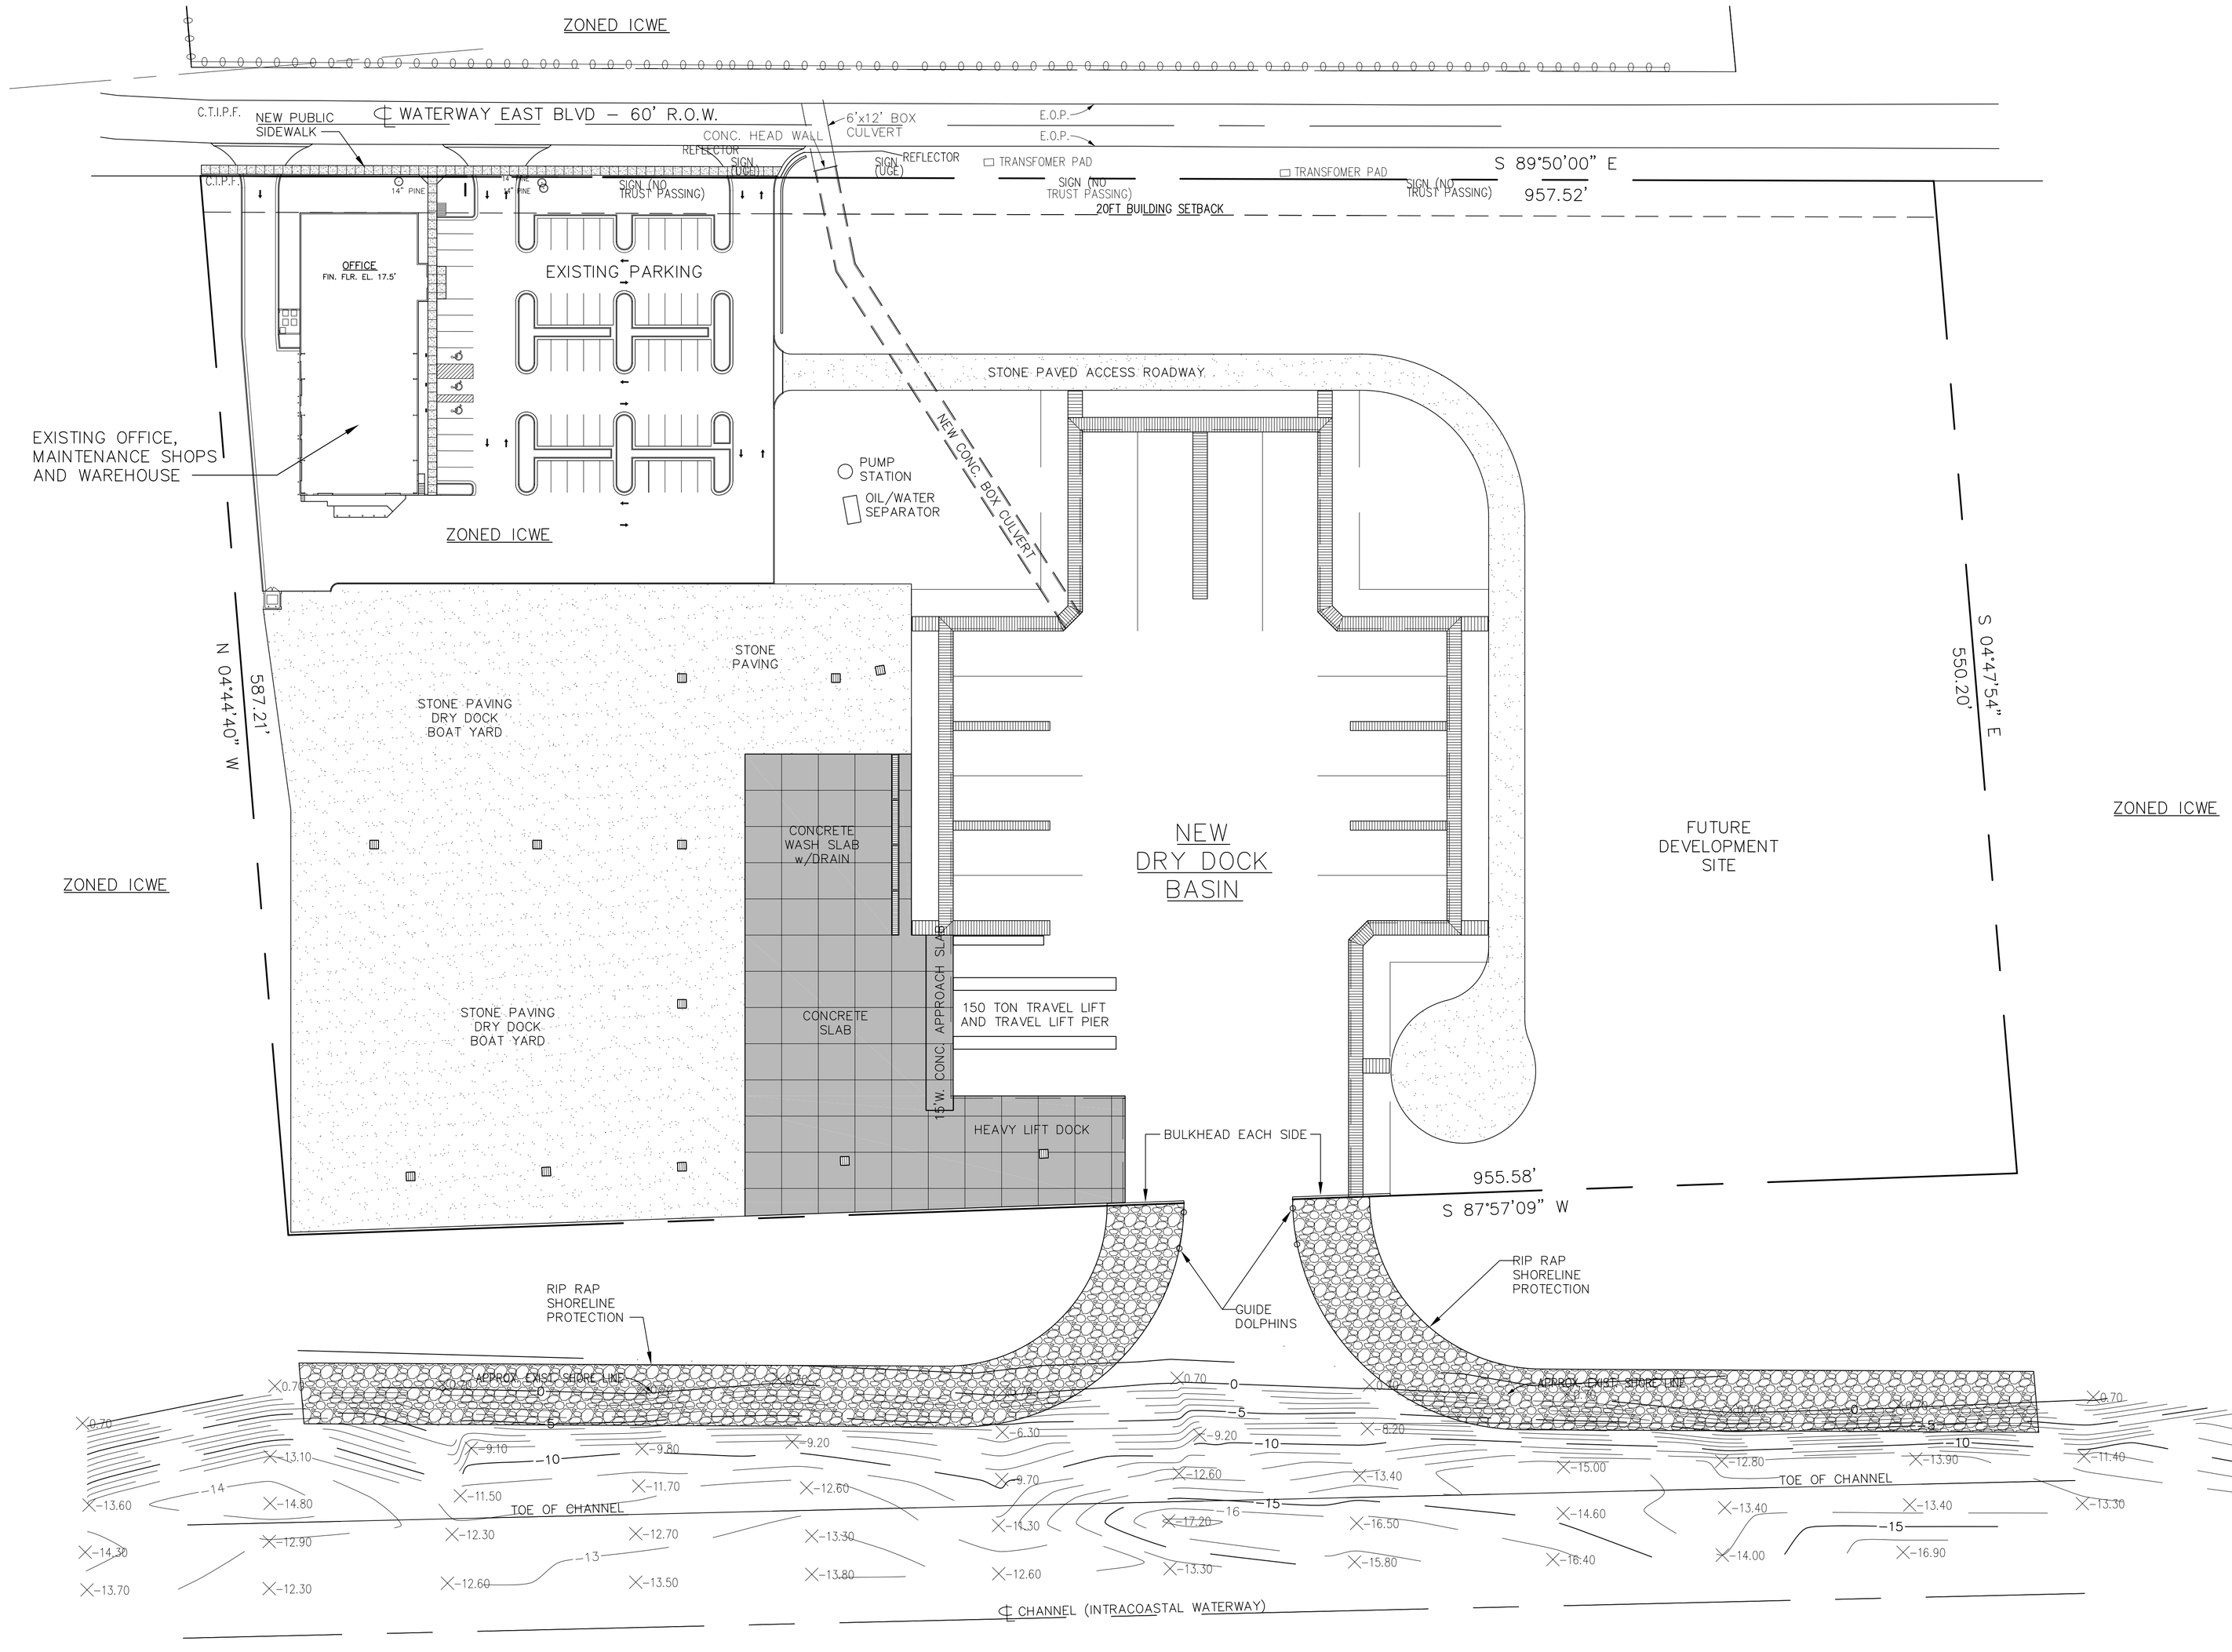

LEGEND

EDGE OF ASPHALT	PROPERTY LIMITS
CURB LINES	NEW CONTOUR
OVERHEAD LINES	NEW SPOT ELEVATION
UG TELEPHONE	DEPRESSIONS
UG LP GAS	POWER POLE
WATER MAINS	GUY ANCHOR
DITCHES	CONIFEROUS TREES
FENCES	DECIDUOUS TREES
BUILDINGS	TREE LINES
CULVERTS	SHRUBS
STREET LIGHTS	TRANSFORMER
SIGNS	MONUMENT
MAN HOLES	SURVEY MARK (HUB)
GAS METERS	IRON PIN
CATCH BASINS	FLOW LINE
EXISTING CONTOUR	ASPHALT PAVING TYPE I
EXISTING SPOT ELEVATION	ASPHALT PAVING TYPE II
FLOW DIRECTION	EARTH BERM (SLOPE SIDES 2:1)
EXISTING CONCRETE PAD/PAVING	SEDIMENT BARRIER SEE DETAIL
NEW CONCRETE PAD/PAVING	
LIMITS OF LAND CLEARING.	
SILT FENCE BARRIER SEE DETAIL	

PROPOSED SITE PLAN

SCALE: 1"=100'

0 50' 100' 200'

Rev.	Date	DRN / CHK	Description
	10/13/09	JMM / BET	DRAWN

Document Control

CLARK, GEER, LATHAM
& Associates, Inc.
ENGINEERS ARCHITECTS
3901 Springhill Avenue
Ph. No. (251) 344-7073
Mobile, Alabama 36608
FAX No. (251) 343-9179

SAUNDERS COMPANY
DRY DOCK BASIN
GULF SHORES, ALABAMA

PROPOSED SITE PLAN

Proj. No. 08115 | Dwg. No. FIGURE-3

H:\08115 saunders company TURN BASIN\OLD DWG\CORPS PERMIT.dwg, 3/22/2010 9:50:56 AM, Rod Duke