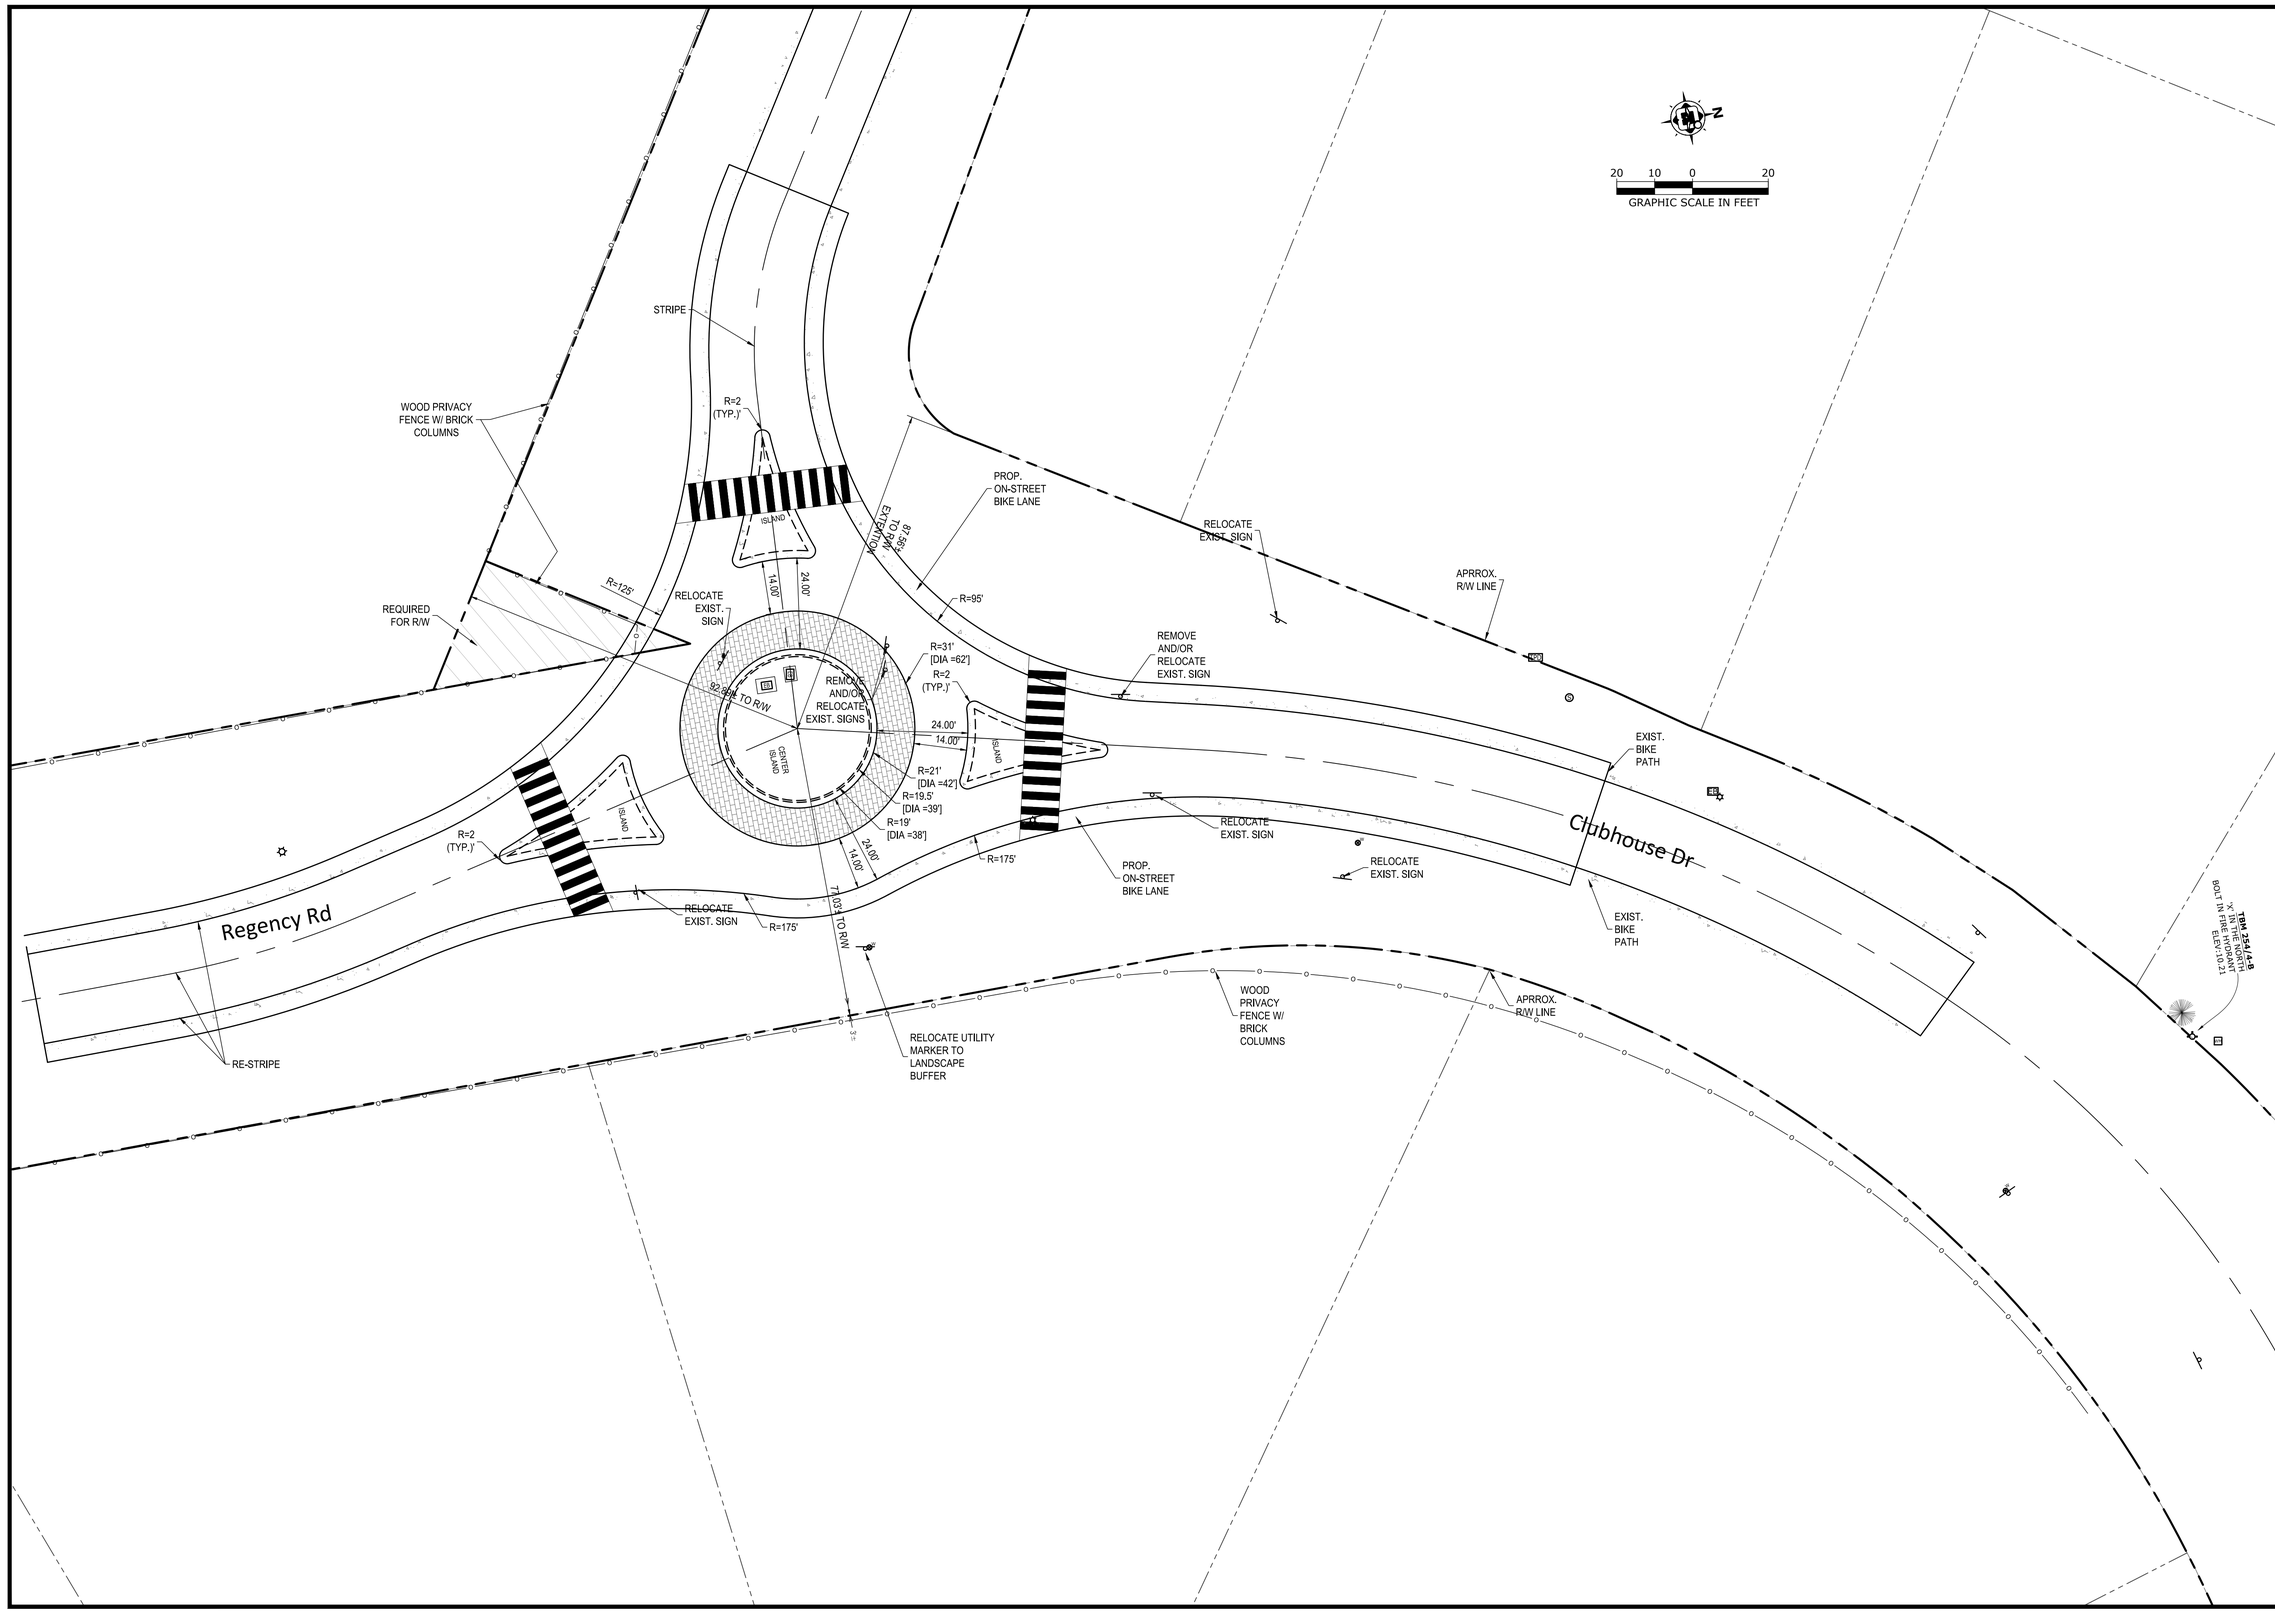

FABRE ENGINEERING, INC.
DBA
FABRE ENGINEERING & SURVEYING
ENGINEERS ◆ PLANNERS ◆ SURVEYORS
21530 PROFESSIONAL DRIVE
SUITE B-103
ROBERTSDALE, ALABAMA 36567
TELEPHONE: 251-945-1937
FAX: 850-434-7342
ENGINEERING #CA-1639-E ◆ SURVEYING #CA-487-LS

PRELIMINARY LAYOUT

This Drawing is the Property of FABRE ENGINEERING, INC. and is not to be reproduced in whole or in part. It is not to be used on any other Project and is to be Returned upon Request. © 2021 FABRE ENGINEERING, INC. ALL RIGHTS RESERVED

Released for Construction		As-Built 'Record Drawing'	
By:	-	By:	-
Date:	-	Date:	-

ROUNDABOUT FOR REGENCY ROAD & CLUBHOUSE DRIVE

FOR

THE CITY OF GULF SHORES

BALDWIN COUNTY ALABAMA

Revisions:	

Frank J. Fabre, P.E.

P.E. #15967

Designed By:	CLJ
Drawn By:	JAS
Checked By:	FJF
Date:	JANUARY 2021
Job Number:	200125
File Name:	
Sheet :	1 OF 1

H:\2020\200125 – Gulf Shores Clubhouse Road Roundabout\Dwg\Xref\BASE.dwg, 5/11/2021 6:07:39 PM