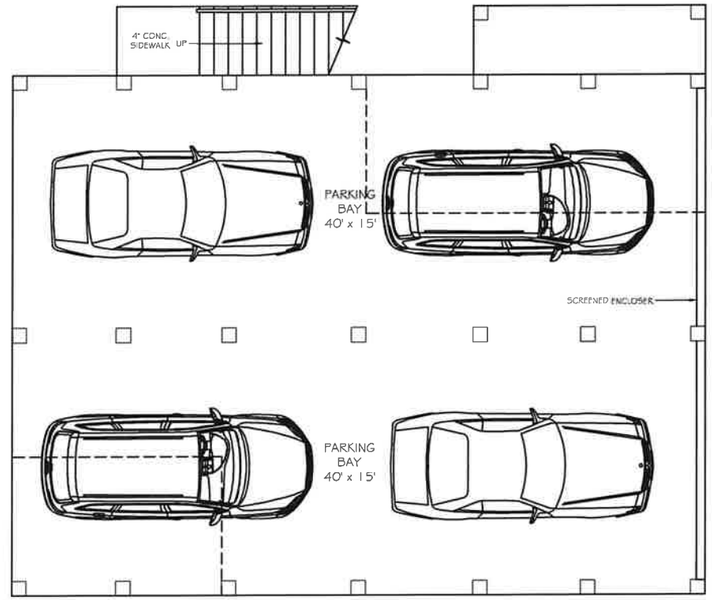

GROUND FLOOR PLAN
FOUNDATION / PILING PLAN

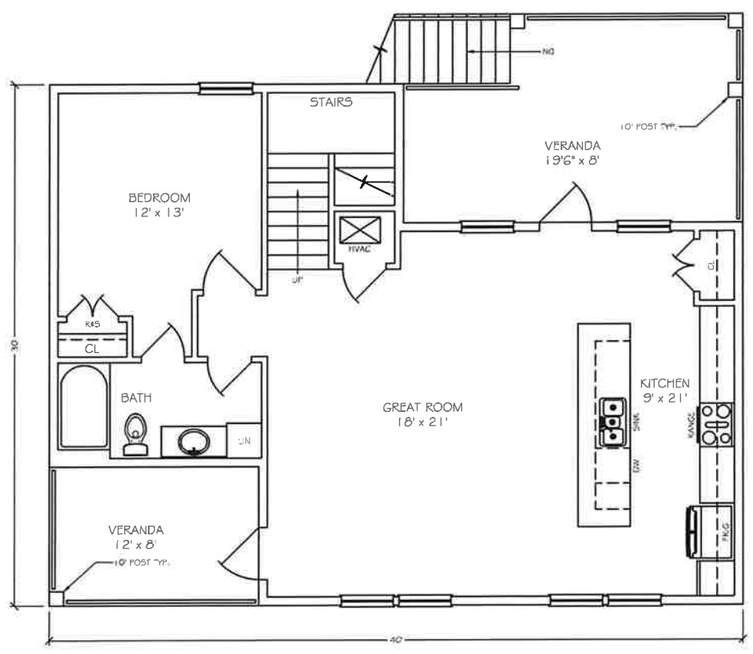

1ST FLOOR PLAN
946 S.F. - HEATED AND COOLED

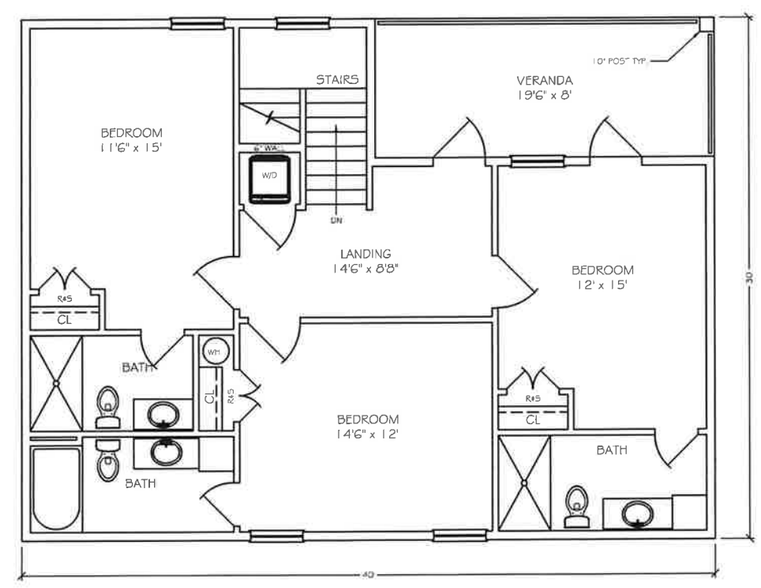

2ND FLOOR PLAN
1,043 S.F. - HEATED AND COOLED

DESIGNS
DESIGN, DRAFTING, AND PLANNING
251-747-0527

SANDPIPER COTTAGES

1476 SANDPIPER LN
GULF SHORES, ALABAMA

UNIT B FLOOR PLAN

JOB NUMBER: 211049

DATE: 10.18.2021

DRAWN: CG
CHECKED: CG
REVISION:

SCALE: 1/4" = 1'-0"

SHEET NO: 03 OF 06

BACK ELEVATION
SCALE: 1/8" = 1'-0"

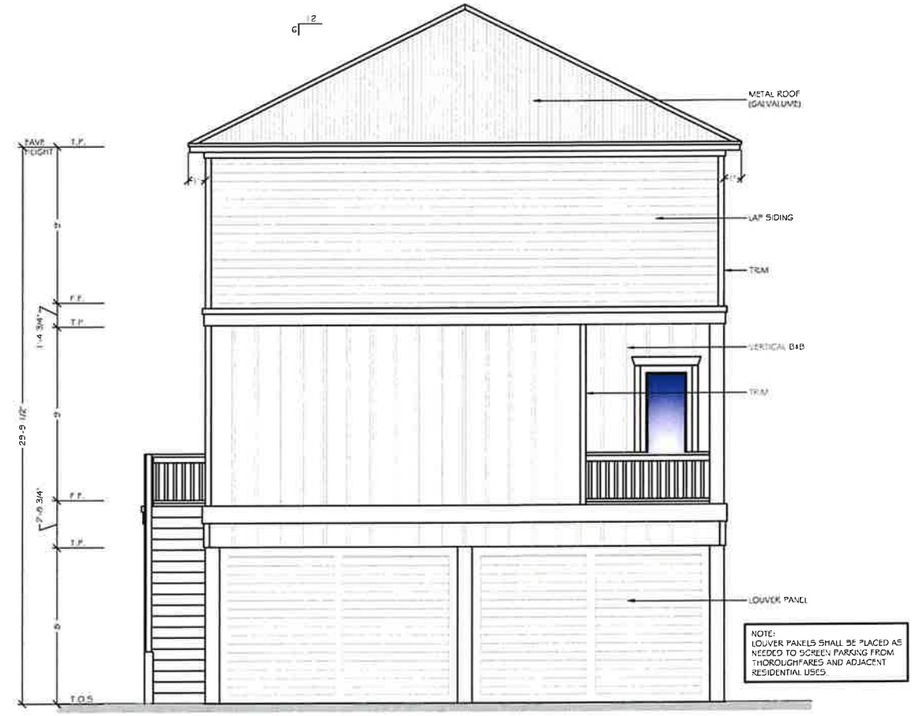

PRIVATE DRIVE ELEVATION

SIDE ELEVATION

SIDE ELEVATION
SCALE: 1/8" = 1'-0"

DESIGNS
DESIGN, DRAFTING, AND PLANNING
251-747-0527

SANDPIPER COTTAGES
1476 SANDPIPER LN
GULF SHORES, ALABAMA

UNIT B FLOOR PLAN

JOB NUMBER: 211049
DATE: 10.18.2021
DRAWN: CG
CHECKED: CG
REVISION:
SCALE: 1/4" = 1'-0"
SHEET NO: 04 OF 06

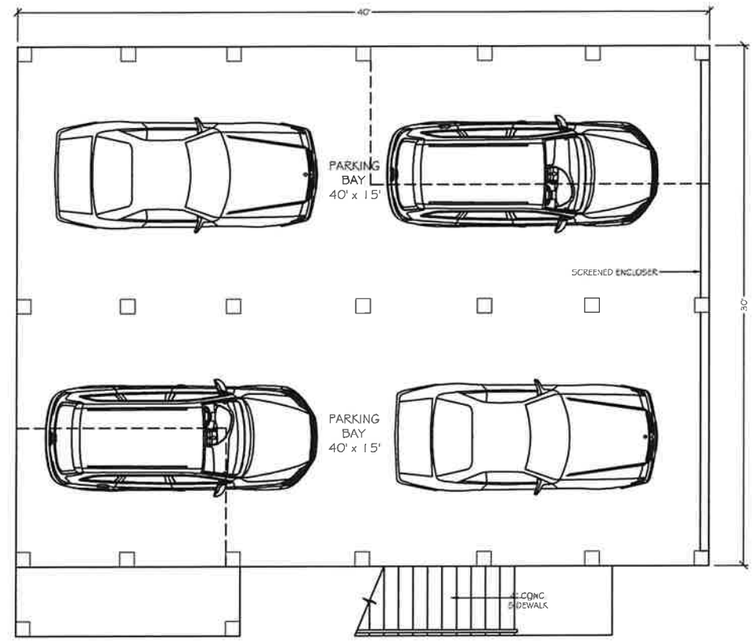

GROUND FLOOR PLAN
FOUNDATION / PILING PLAN

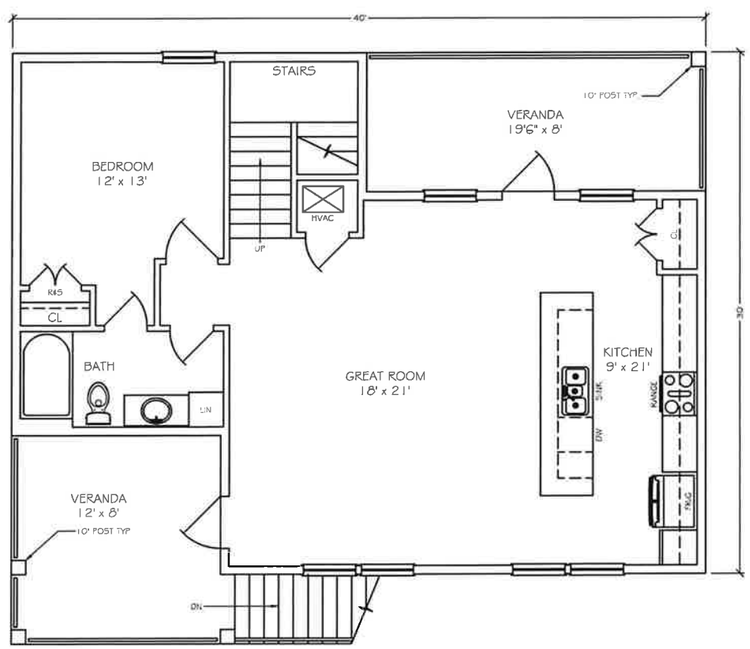

1ST FLOOR PLAN
946 S.F. - HEATED AND COOLED

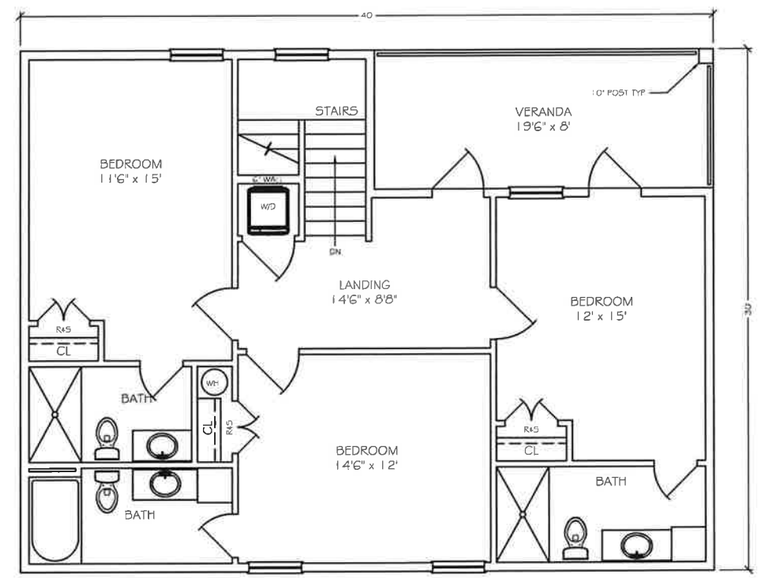

2ND FLOOR PLAN
1,043 S.F. - HEATED AND COOLED

DESIGNS
DESIGN, DRAFTING,
AND PLANNING
251-747-0527

SANDPIPER COTTAGES
1476 SANDPIPER LN
GULF SHORES, ALABAMA

UNIT C FLOOR PLAN

JOB NUMBER:
211049

DATE:
10.18.2021

DRAWN: CG
CHECKED: CG
REVISION:

SCALE:
1/4" = 1'-0"

SHEET NO:
05
OF
06

SIDE ELEVATION

SCALE: 1/8" = 1'-0"

PRIVATE DRIVE ELEVATION

SIDE ELEVATION

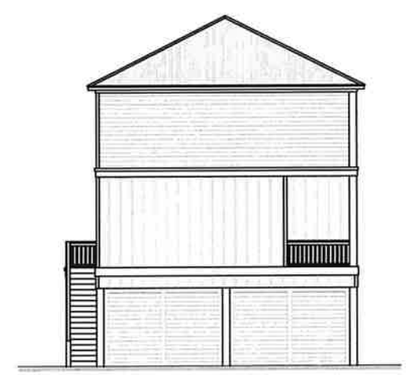

BACK ELEVATION

SCALE: 1/8" = 1'-0"

DESIGNS

DESIGN, DRAFTING, AND PLANNING

251-747-0527

SANDPIPER COTTAGES

1476 SANDPIPER LN

GULF SHORES, ALABAMA

UNIT C FLOOR PLAN

JOB NUMBER: 211049

DATE: 10.18.2021

DRAWN: CG

CHECKED: CG

REVISION:

SCALE: 1/4" = 1'-0"

SHEET NO: 06 OF 06