Regency Road and Clubhouse Drive
Existing Conditions

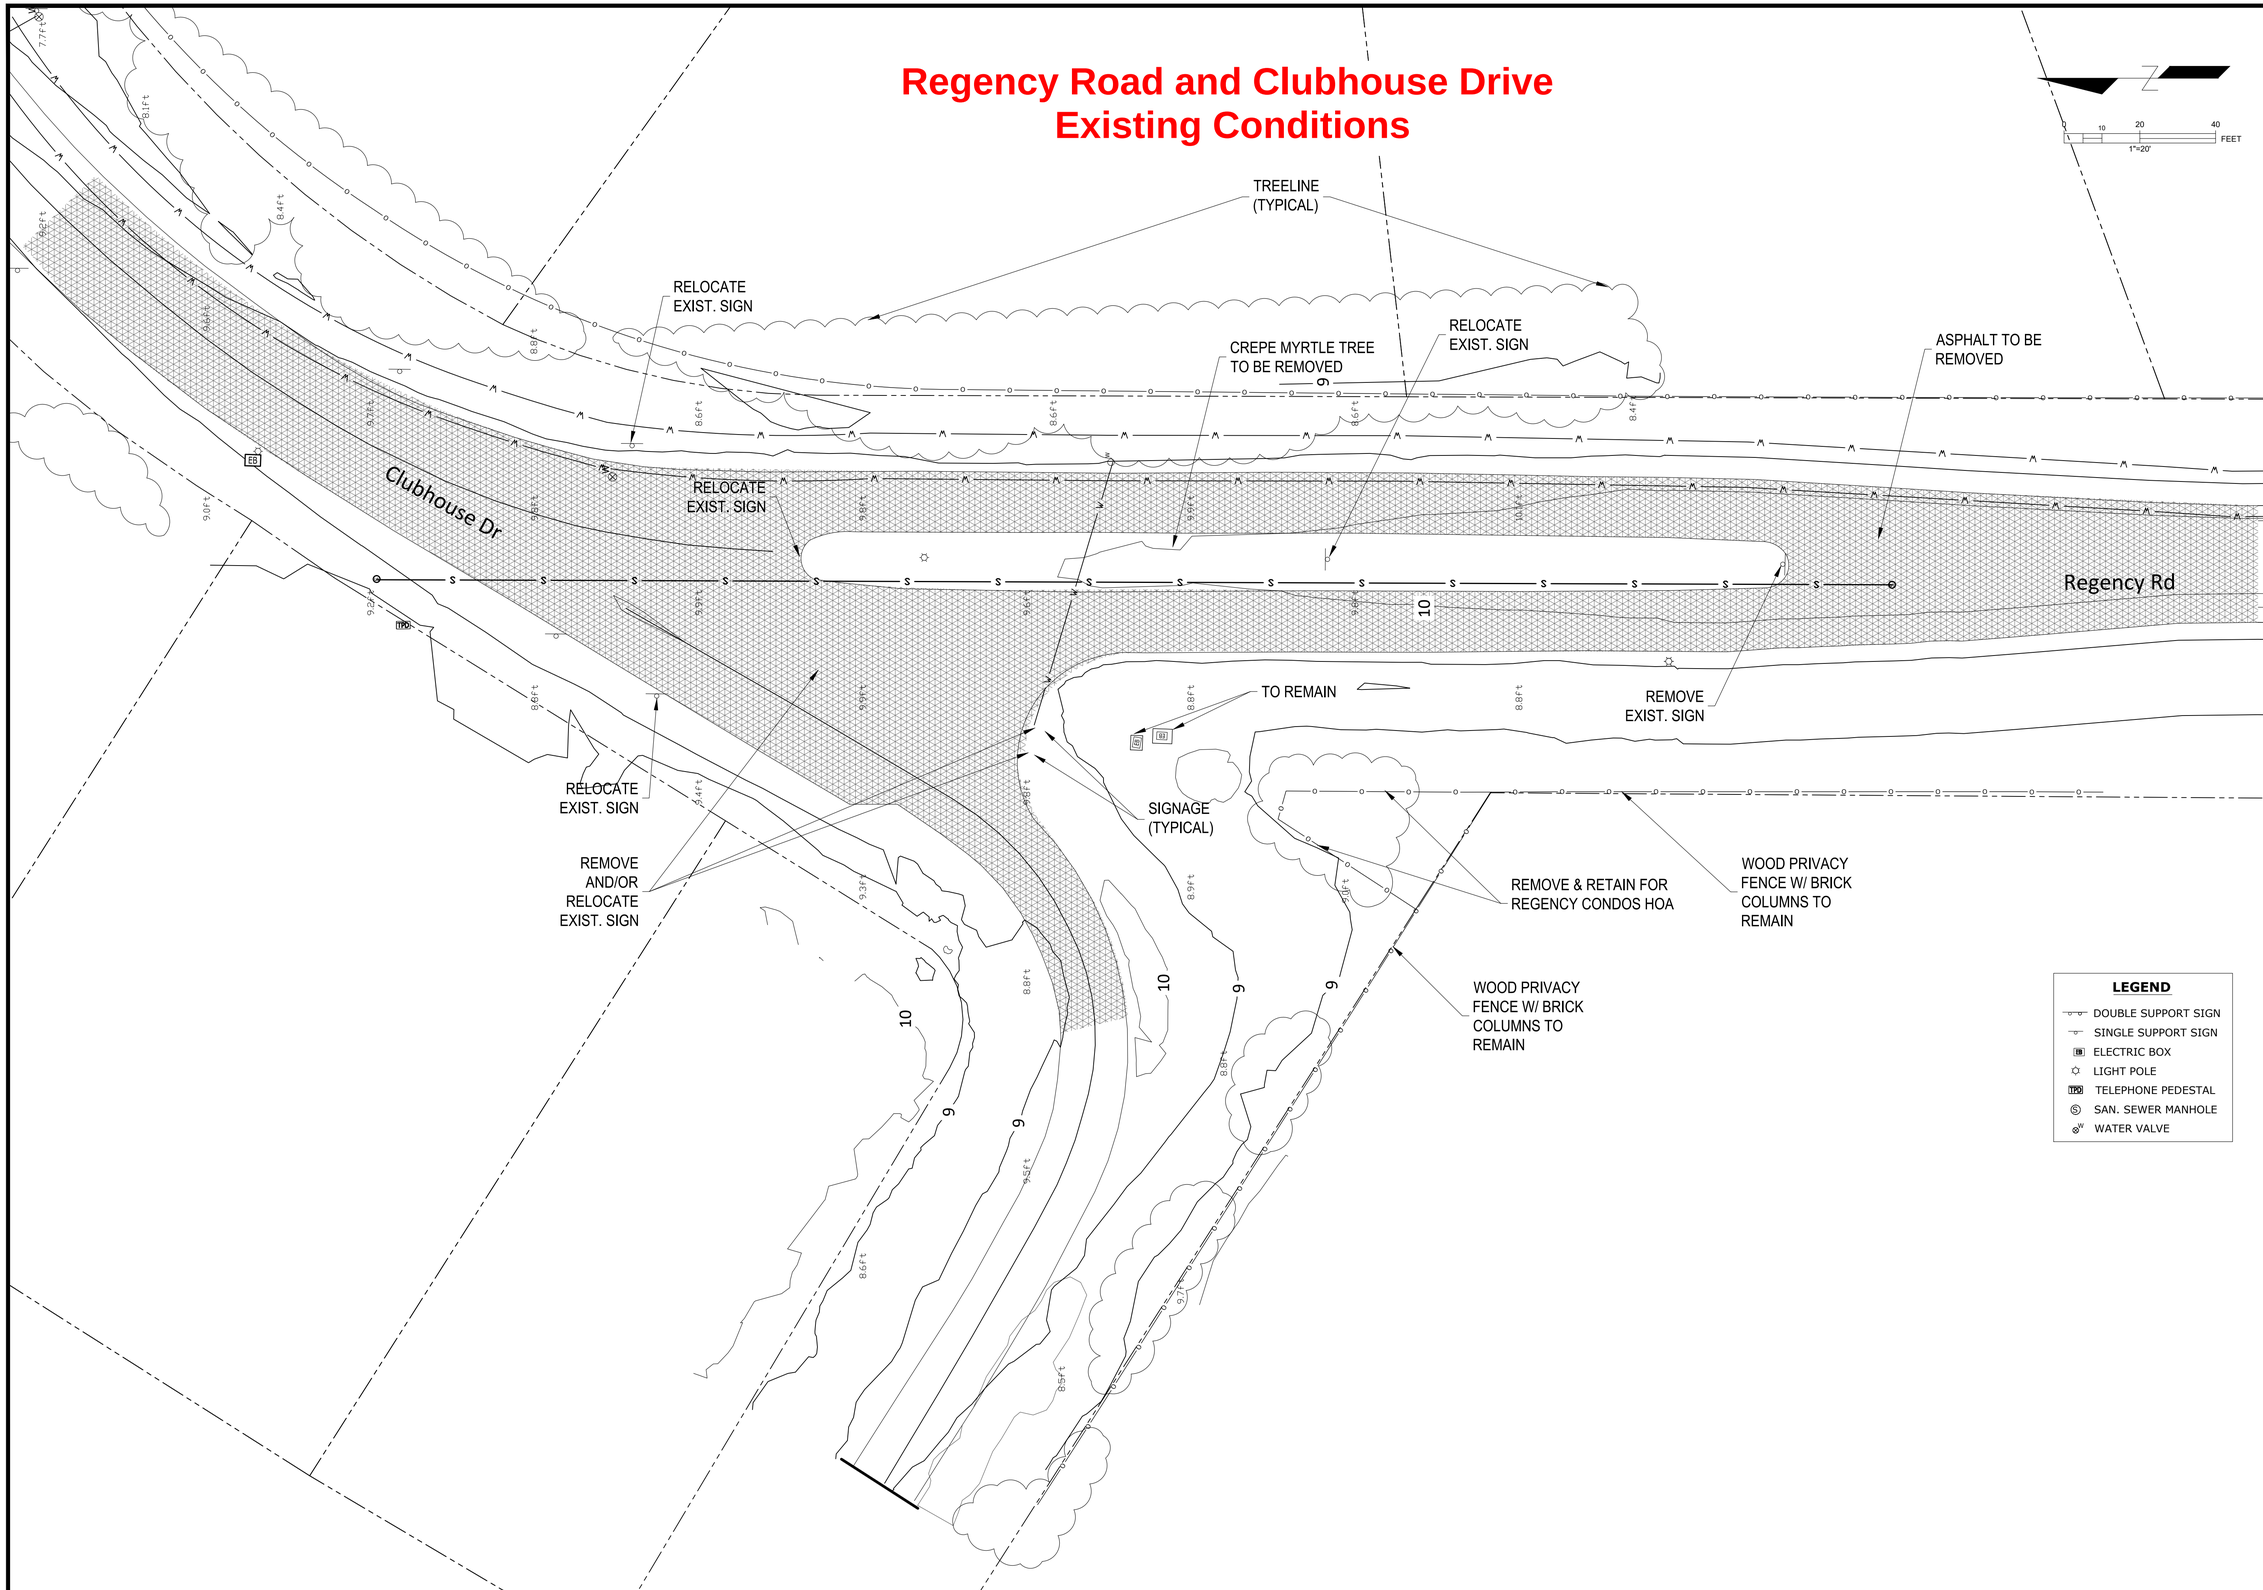

LEGEND

- DOUBLE SUPPORT SIGN
- SINGLE SUPPORT SIGN
- ELECTRIC BOX
- LIGHT POLE
- TELEPHONE PEDESTAL
- SAN. SEWER MANHOLE
- WATER VALVE

FABRE ENGINEERING, INC.
DBA
FABRE ENGINEERING & SURVEYING
ENGINEERS ◆ PLANNERS ◆ SURVEYORS
21530 PROFESSIONAL DRIVE - SUITE E-5, ROBERTSDALE, ALABAMA 36567
TELEPHONE: 251-945-1937
ENGINEERING #CA-1638-E SURVEYING #CA-487-LS

EXISTING SITE PLAN

This Drawing is the Property of FABRE ENGINEERING, INC. and is not to be reproduced in whole or in part, it is not to be used on any other Project and is to be returned upon Request. The work on this original drawing is protected by copyright laws.

Released for Construction
By: - Date: -

As-Built 'Record Drawing'
By: - Date: -

ROUNDABOUT FOR
REGENCY ROAD &
CLUBHOUSE DRIVE
FOR
THE CITY OF GULF SHORES
BALDWIN COUNTY ALABAMA

Revisions:

Robert A. Cummings, P.E.

STATE OF ALABAMA LICENSED PROFESSIONAL ENGINEER NO. 26978 ROBERT ALDEN CUMMINGS

P.E. #26978

Designed By: RAC
Drawn By: JHP
Checked By: RAC
Date: NOVEMBER 2021
Job Number: 200125
File Name: 200125-EXISTING-SITE PLAN
Sheet: C-03

Regency Road and Clubhouse Drive
Proposed Improvements

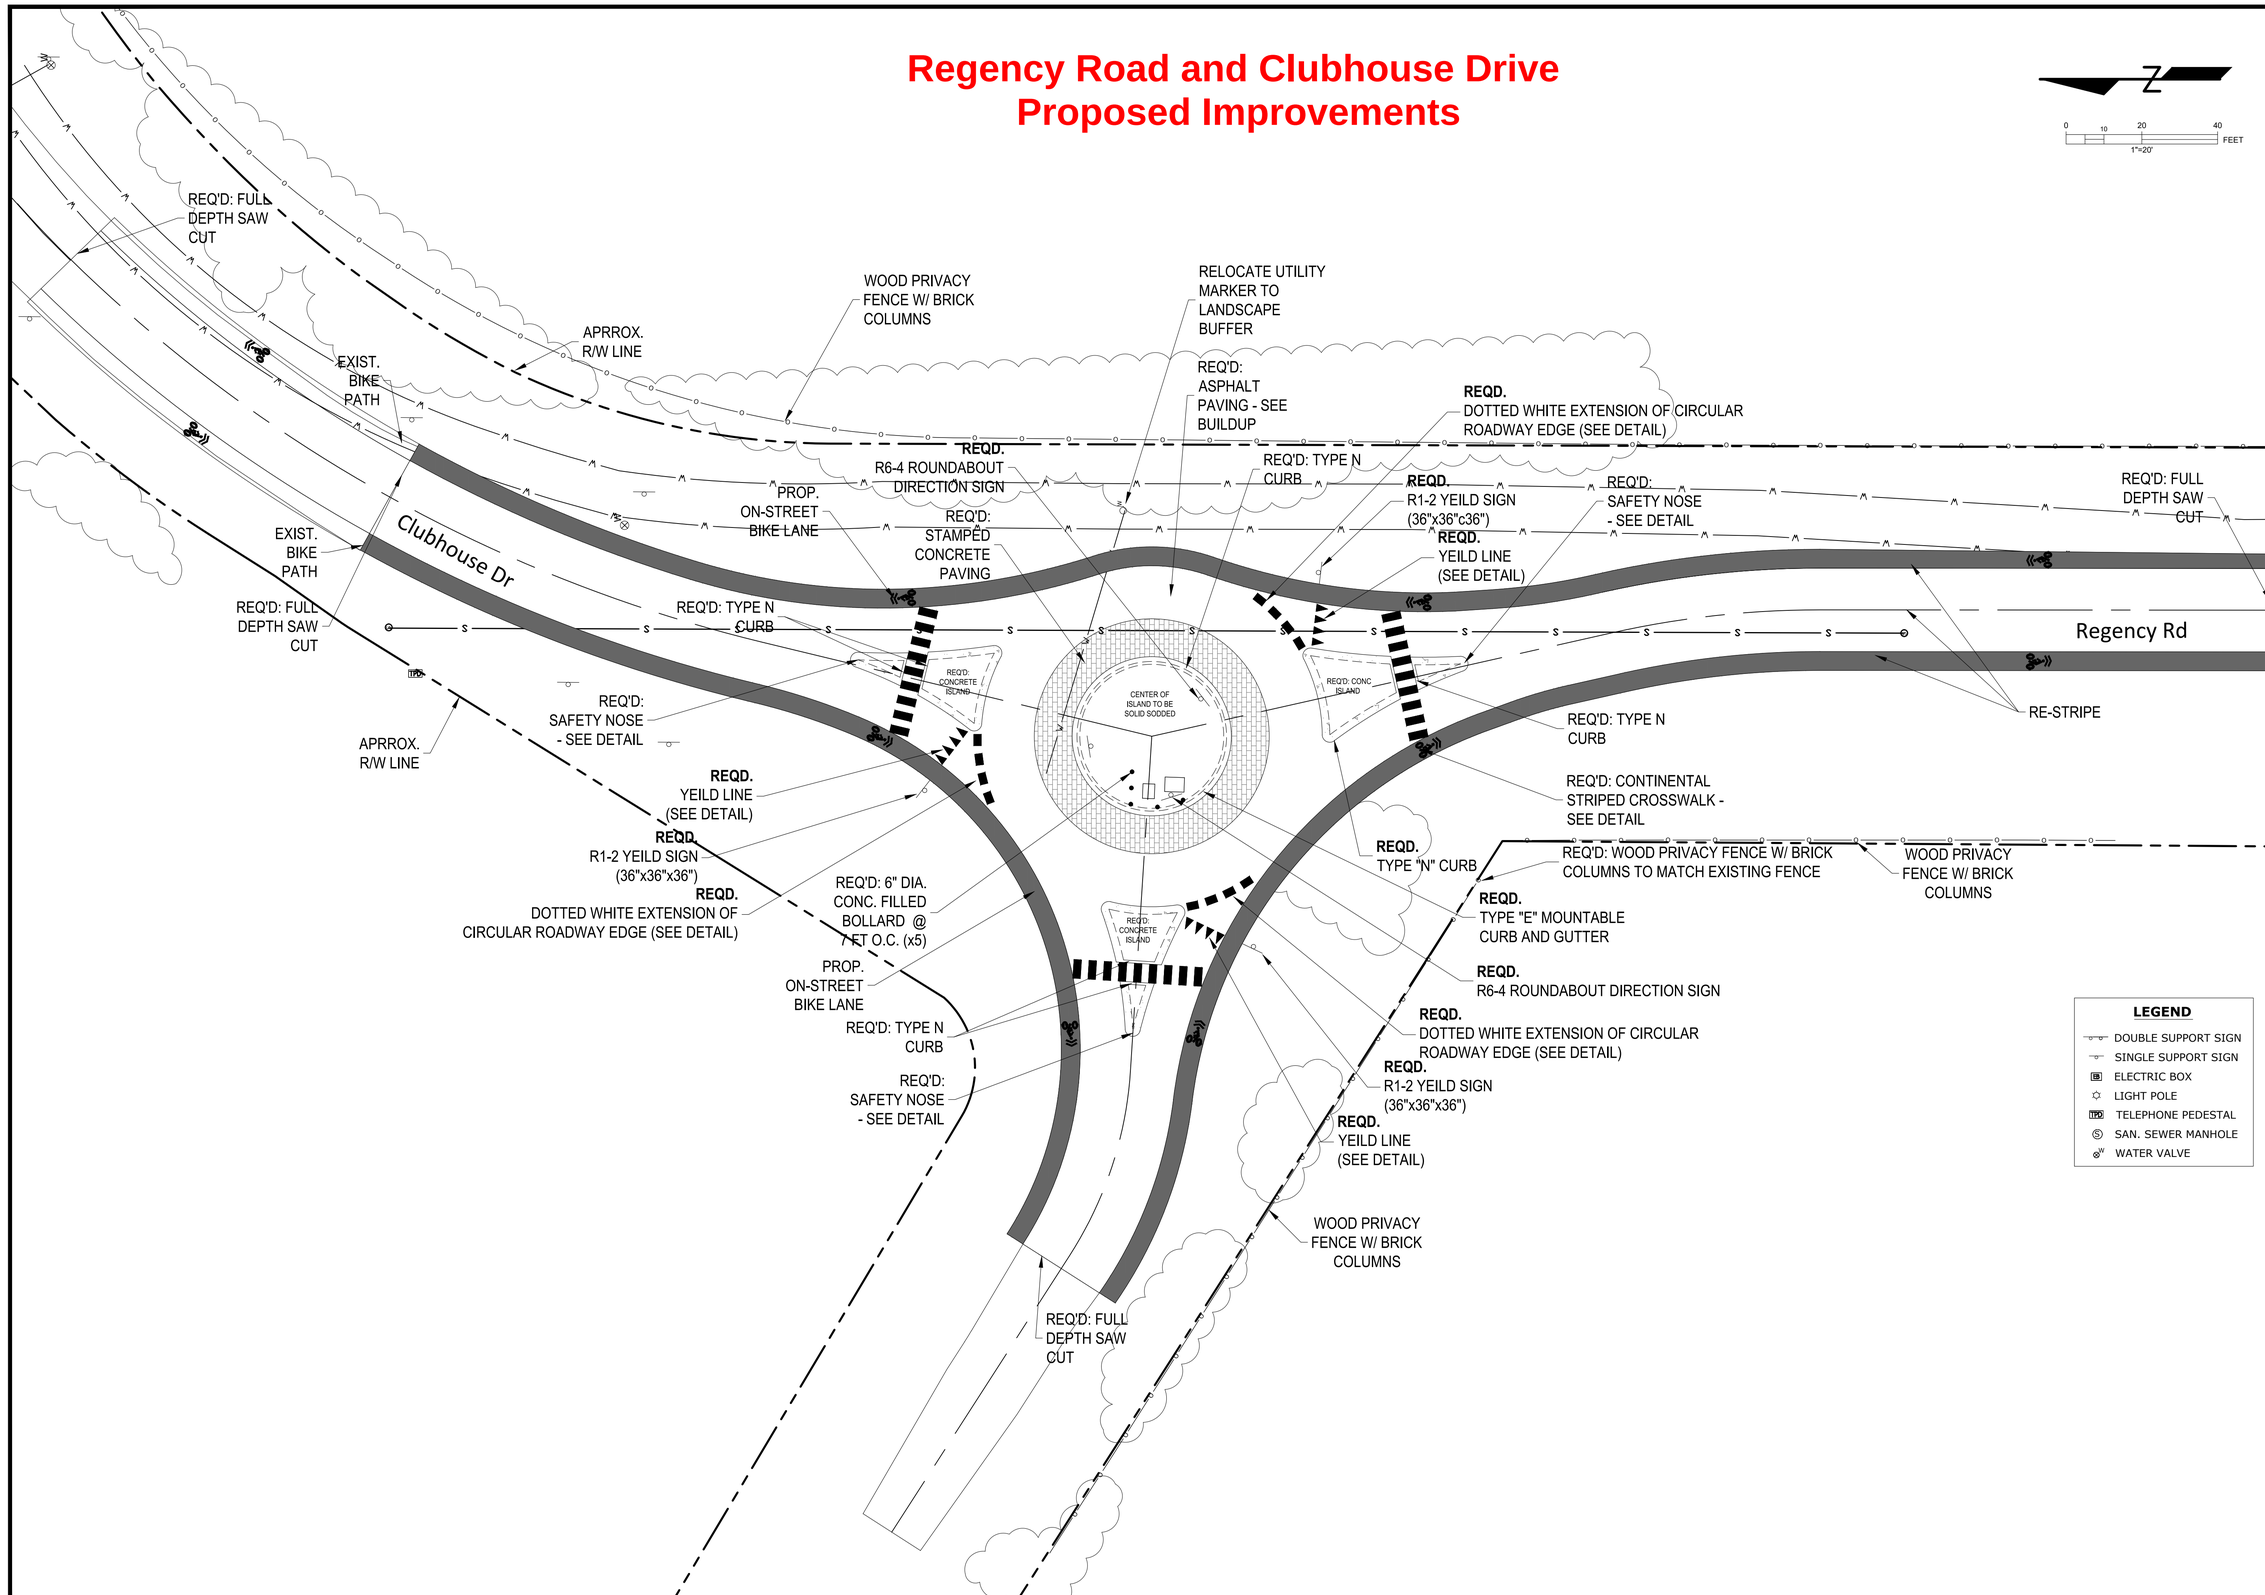

FABRE ENGINEERING, INC.
DBA
FABRE ENGINEERING & SURVEYING
ENGINEERS ◆ PLANNERS ◆ SURVEYORS
21530 PROFESSIONAL DRIVE - SUITE E-5, ROBERTSDALE, ALABAMA 36567
TELEPHONE: 251-945-1937
ENGINEERING #CA-1638-E SURVEYING #CA-487-LS

PROPOSED SITE PLAN

This Drawing is the Property of FABRE ENGINEERING, INC. and is not to be reproduced in whole or in part, is not to be used on any other Project and is to be returned upon Request or upon completion of the work. Copyright 2021 - All Rights Reserved

Released for Construction By: - Date: -
As-Built Record Drawing By: - Date: -

ROUNDABOUT FOR REGENCY ROAD & CLUBHOUSE DRIVE
FOR
THE CITY OF GULF SHORES
BALDWIN COUNTY
ALABAMA

Revisions:

Robert A. Cummings, P.E.
ALABAMA LICENSED NO. 26978 PROFESSIONAL ENGINEER ROBERT ALDEN CUMMINGS
SEAL AND SIGNATURE INVALID IF ALTERED
P.E. #26978

Designed By: RAC
Drawn By: JHP
Checked By: RAC
Date: NOVEMBER 2021
Job Number: 200125
File Name: 200125-SITE PLAN
Sheet : C-04