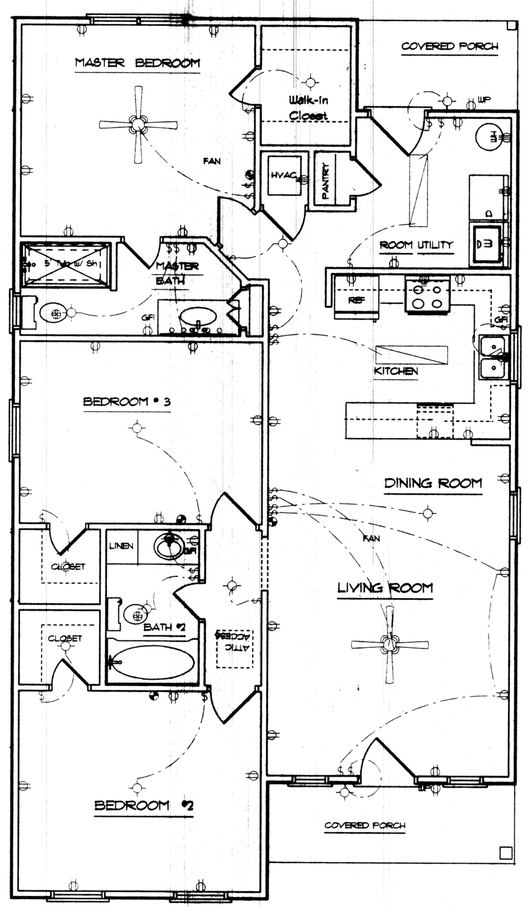

ELECTRICAL LAYOUT

Scale 1/4" = 1'-0"

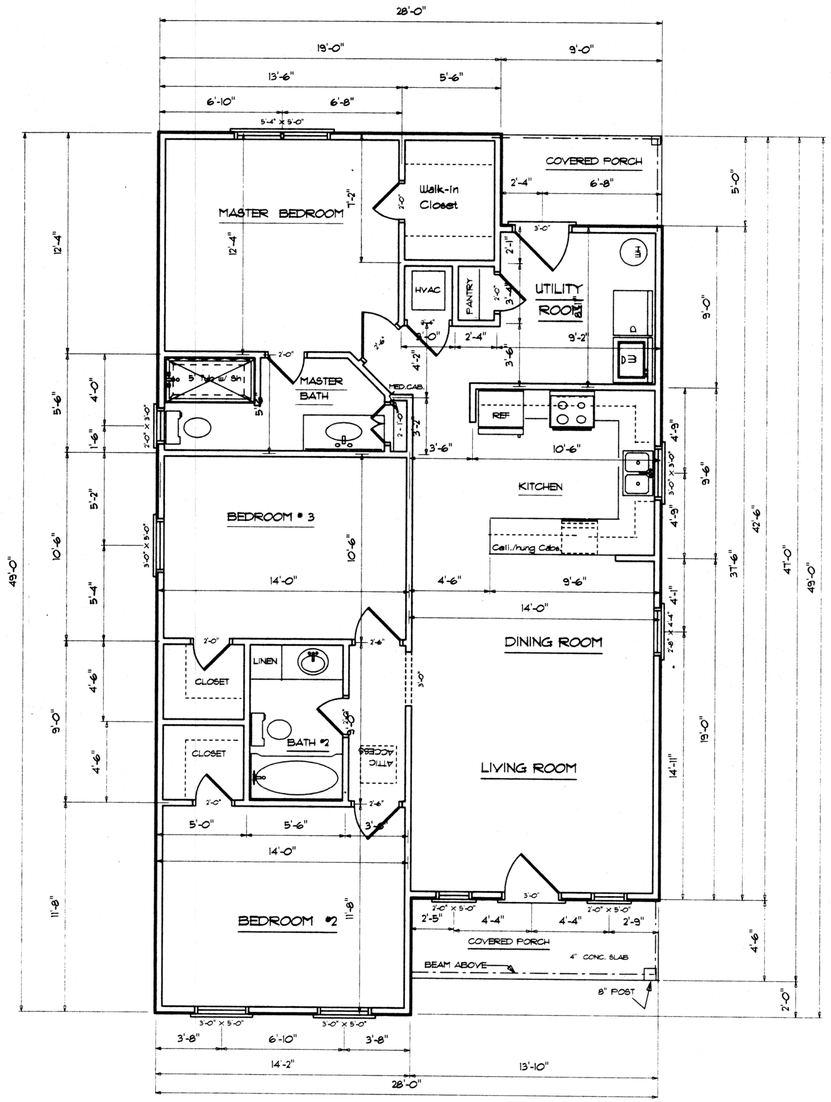

MAIN FLOOR PLAN

Scale 1/4" = 1'-0"

LIVING AREA	1262 Sq. Ft.
PORCH AREAS	98 Sq. Ft.

– 512 East 21st Avenue –

NOTE: It is the responsibility of the Builder/Contractor to verify all dimensions and conditions at the site.

SHEET 2

DRAWN: EA

DATE: May 22, 2004

CAHOON-SPENCE Development. Inc.

House for Lot 17 Block 1, Division five, Gulf Pines Unit of Gulf Shores, Alabama

Kirene's Design Studio
7450 Oak Drive
Foley, Alabama
251.949.7281